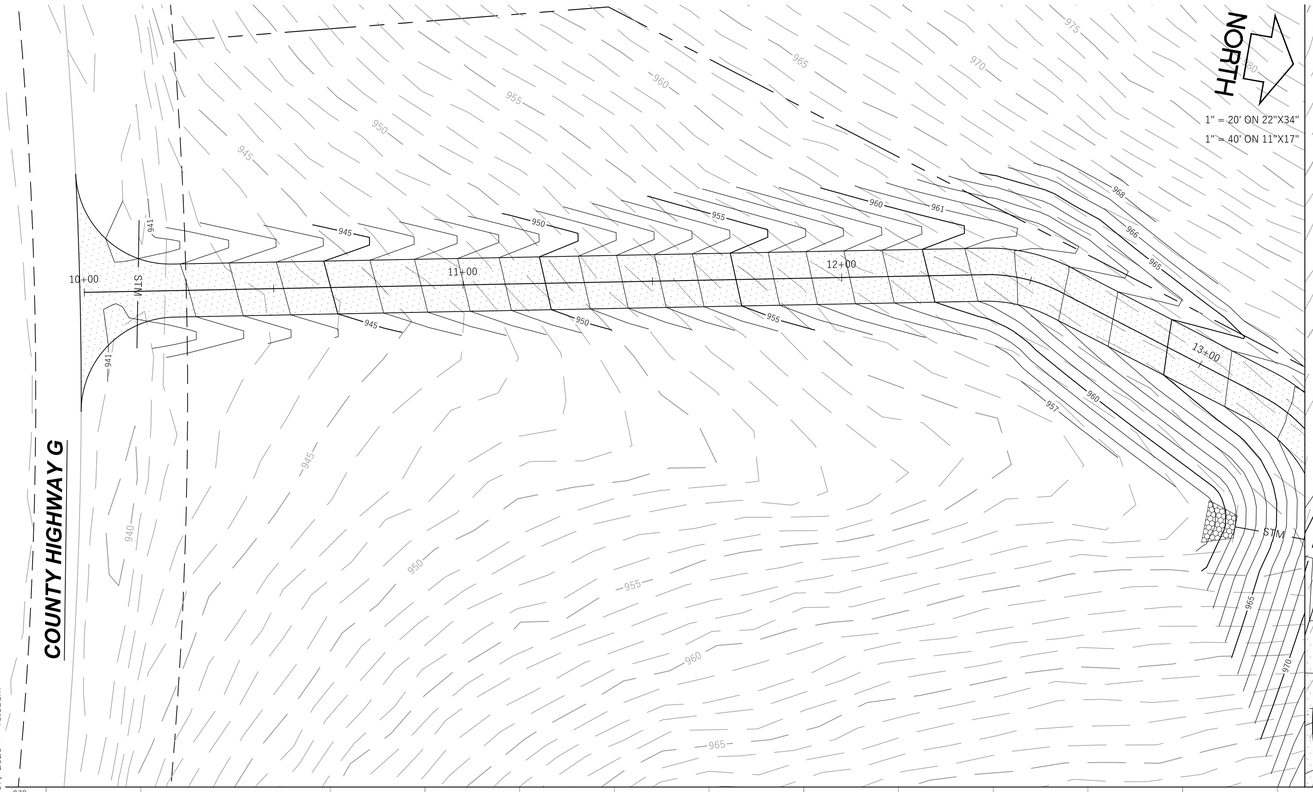

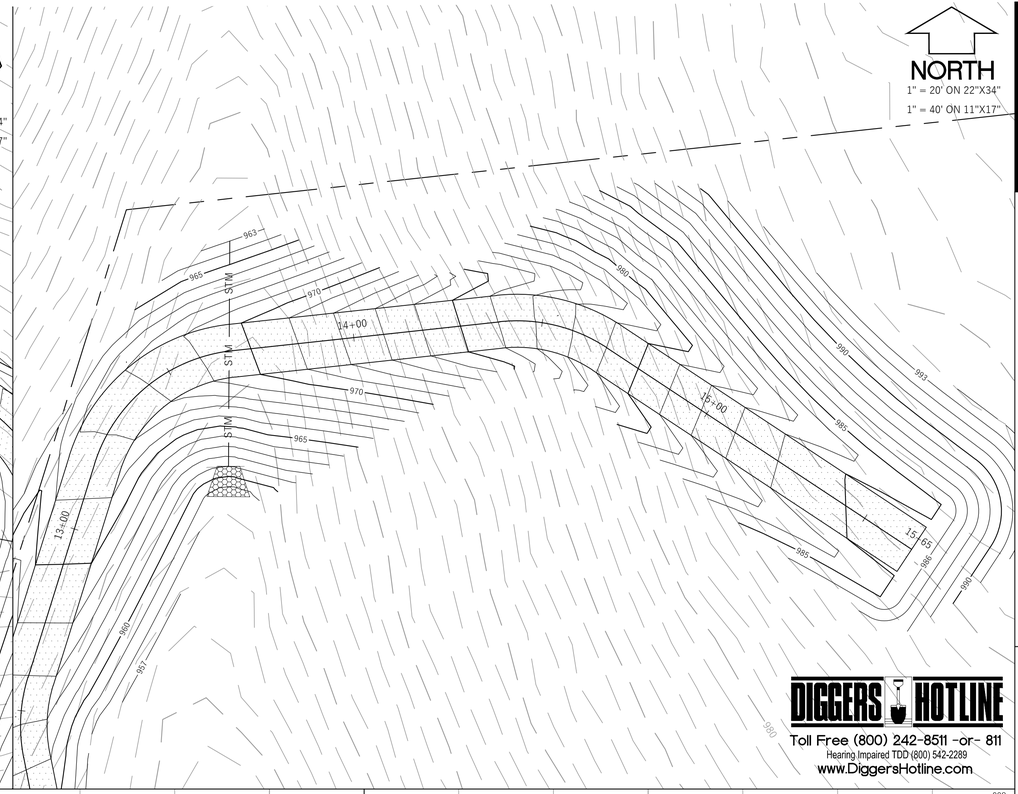

DIGGERS HOTLINE
Toll Free (800) 242-8511 -or- 811
Hearing Impaired TDD (800) 542-2289
www.DiggersHotline.com

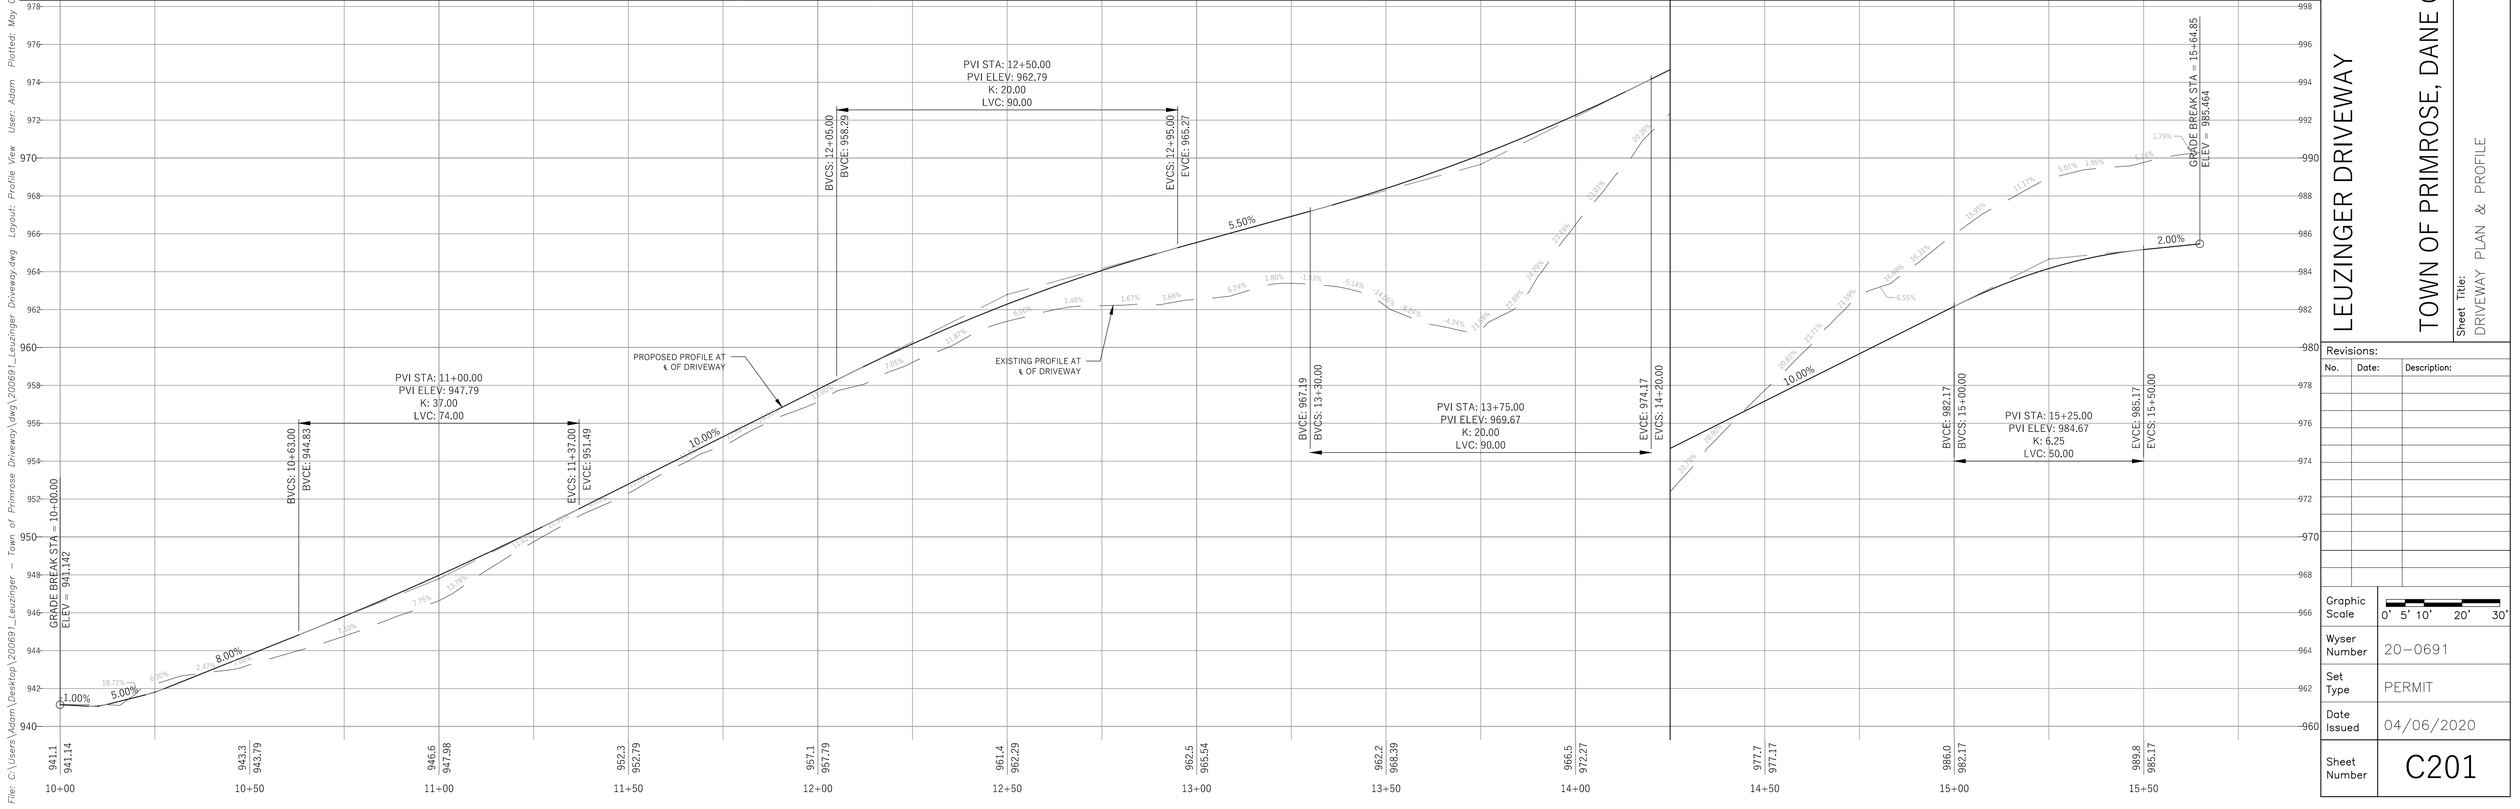

WYSER ENGINEERING

LEUZINGER DRIVEWAY

TOWN OF PRIMROSE, DANE COUNTY, WI

COUNTY HIGHWAY G
MOUNT HOREB, WI 53572

Sheet Title: DRIVEWAY PLAN & PROFILE

Revisions:

No.	Date:	Description:

Graphic Scale	0' 5' 10' 20' 30'
Wyser Number	20-0691
Set Type	PERMIT
Date Issued	04/06/2020
Sheet Number	C201

File: C:\Users\Adam\Desktop\200691_Leuzinger - Town of Primrose Driveway\dwg\200691_Leuzinger Driveway.dwg Layout: Profile View User: Adam Plotted: May 07, 2020 - 10:05am